

Work Order ID 84508

May-15-12 10:37:37 AM

Ship May 25 *84508*

Page 1

Item ID: D3914-041 Accept *N900040100* Setup Start *NS1*
 Revision ID: Stop *NS2*
 Item Name: Long Basket Lid Assembly (350)
 Start Date: 15/05/2012 Start Qty: 1.00 *1* Cust Item ID:
 Required Date: 23/05/2012 Req'd Qty: 1.00 *1* Customer:
 Reference:

Approvals: Process Plan: MLD Date: 12/05/15 Tooling: Date: Run Start *NR1*
 QC: Date: SPC (Y/N): Date: Stop *NR2*

Sequence ID/ Work Center ID	Operation Description	Set Up/ Run Hours	Tool ID	Tool #	Plan Code	Accept Qty	Reject Qty	Reject Number	Insp. Stamp
Draw Nbr	Revision Nbr								
D3914	B								
D4020	A								
100	Weld per dwg A/R S.S. rod Batch: 24118161	0.00							
100	Large Fab								
Large Fab	Memo	0.00							
Large Fab	1- assemble ribs , weld as per dwg D3914 using DT9607A								
	2- weld hinge (3) and Mounting brackets as per dwg D3914								
	Visual inspect before welding mesh								
	3- tack weld mesh on basket as per dwg D3914								
	Cut out mesh where label plate goes in center off basket lid as per dwg D4020-5. Make sure to place mesh correctly on lid, check with label plate before tacking mesh								
110	QC9- Inspect visual per QSI004- Fusion Welds	0.00							
110									
QC	Memo	0.00							
Quality Control									

12-05-22

12-05-22

W/O:		WORK ORDER CHANGES					
DATE	STEP	PROCEDURE CHANGE	By	Date	Qty	Approval Chief Eng / Prod Mgr	Approval QC Inspector

Part No: _____ PAR #: _____ Fault Category: _____ NCR: Yes No DQA: _____ Date: _____

Resolution: _____ Disposition: _____ QA: N/C Closed: _____ Date: _____

NCR:		WORK ORDER NON-CONFORMANCE (NCR)						
DATE	STEP	Description of NC Section A	Corrective Action Section B			Verification Section C	Approval Chief Eng	Approval QC Inspector
			Initial Chief Eng	Action Description Chief Eng	Sign & Date			

NOTE: Date & initial all entries

Work Order ID 84508

84508

Page 2

May-15-12 10:37:37 AM

Item ID: D3914-041

Accept

N900040100

Setup Start ***NS1***

Revision ID:

Stop ***NS2***

Item Name: Long Basket Lid Assembly (350)

Start Date: 15/05/2012 Start Qty: 1.00

1

Cust Item ID:

Required Date: 23/05/2012 Req'd Qty: 1.00

1

Customer:

Reference:

Approvals: Process Plan: _____ Date: _____ Tooling: _____ Date: _____

Run Start ***NR1***

QC: _____ Date: _____ SPC (Y/N): _____ Date: _____

Stop ***NR2***

Sequence ID/ Work Center ID	Operation Description	Set Up/ Run Hours	Tool ID	Tool #	Plan Code	Accept Qty	Reject Qty	Reject Number	Insp. Stamp
--------------------------------	--------------------------	----------------------	---------	--------	--------------	---------------	---------------	------------------	----------------

120 QC5- Inspect part completeness to step on W/O

0.00

120

QC

Memo

0.00

Quality Control

130 Black Sandtex(Ref:4.3.5.7) per QSI005 4.3

0.00

130

Powdercoat

Memo

0.00

Powder Coating

*** mask sides of hinge prior to powdercoat ***

Start Time: 7:40

Oven Temperature: 320°F

Finish Time: 8:10

140

Wing Walk as per dwg QSI005 4.4 Batch 121505

0.00

140

HandFinish

Memo

0.00

Hand Finishing

1- Mask data plate and apply wing walk on outside surface of mesh as per dwg

2- Install placard and label as per dwg

***Mask label plate to size of label, use scotchbrite red pad to lightly sand area for label, apply label ***

IX ~~Q~~ m-k 12/25/23

1 ~~Q~~ BL 12-5-23

W/O:		WORK ORDER CHANGES					
DATE	STEP	PROCEDURE CHANGE	By	Date	Qty	Approval Chief Eng / Prod Mgr	Approval QC Inspector

Part No: _____ PAR #: _____ Fault Category: _____ NCR: Yes No DQA: _____ Date: _____

Resolution: _____ Disposition: _____ QA: N/C Closed: _____ Date: _____

NCR:		WORK ORDER NON-CONFORMANCE (NCR)						
DATE	STEP	Description of NC Section A	Corrective Action Section B			Verification Section C	Approval Chief Eng	Approval QC Inspector
			Initial Chief Eng	Action Description Chief Eng	Sign & Date			

NOTE: Date & initial all entries

Work Order ID 84508

May-15-12 10:37:37 AM

84508

Page 3

Item ID: D3914-041

Accept ***N900040100***Setup Start ***NS1***

Revision ID:

Stop ***NS2***

Item Name: Long Basket Lid Assembly (350)

Start Date: 15/05/2012 Start Qty: 1.00

1

Cust Item ID:

Required Date: 23/05/2012 Req'd Qty: 1.00

1

Customer:

Reference:

Approvals: Process Plan: _____ Date: _____ Tooling: _____ Date: _____

Run Start ***NR1***

QC: _____ Date: _____ SPC (Y/N): _____ Date: _____

Stop ***NR2***

Sequence ID/ Work Center ID	Operation Description	Set Up/ Run Hours	Tool ID	Tool #	Plan Code	Accept Qty	Reject Qty	Reject Number	Insp. Stamp
--------------------------------	--------------------------	----------------------	---------	--------	--------------	---------------	---------------	------------------	----------------

150 QC3- Inspect Part Finish

0.00


150

QC

Memo

0.00

Quality Control

ix  12/05/23160 Identify as per dwg & Stock Location: D4030-04100

84506

160

Packaging

Memo

0.00

Packaging

1  12-5-23

170 QC21- Final Inspection - Work Order Release

0.00

170

QC

Memo

0.00

Quality Control

MLJ 12/05/23

MF 12-05-23

W/O:		WORK ORDER CHANGES					
DATE	STEP	PROCEDURE CHANGE	By	Date	Qty	Approval Chief Eng / Prod Mgr	Approval QC Inspector

Part No: _____ PAR #: _____ Fault Category: _____ NCR: Yes No DQA: _____ Date: _____

Resolution: _____ Disposition: _____ QA: N/C Closed: _____ Date: _____

NCR:		WORK ORDER NON-CONFORMANCE (NCR)						
DATE	STEP	Description of NC Section A	Corrective Action Section B			Verification Section C	Approval Chief Eng	Approval QC Inspector
			Initial Chief Eng	Action Description Chief Eng	Sign & Date			

NOTE: Date & initial all entries

Picklist Print

May-15-12 10:37:41 AM

Page 1

3

Work Order ID: 84508

84508

Parent Item: D3914-041

D3914-041

Parent Item Name: Long Basket Lid Assembly (350)

Start Date: 15/05/2012

Required Date: 23/05/2012

Start Qty: 1.00

Required Qty: 1.00

Comments: IPP Rev:A new issue DD 10.03.19 verified by:EC
as per dwg revB DD 10.08.18 verified by:EC

IPP Rev:B

Component Item ID/ Item Name	Replacement Item ID	Mfg/ Purch	Bin Item	Primary Location	Last Location	Route Seq ID	Unit of Measure	Qty on Hand	Qty per Kit	Total Qty	Qty Issued	Date Issued	Status
---------------------------------	------------------------	---------------	-------------	---------------------	------------------	-----------------	--------------------	----------------	-------------	--------------	---------------	----------------	--------

D2581		Manufactured	No			100	Each	64.0000	2	2			
-------	--	--------------	----	--	--	-----	------	---------	---	---	--	--	--

D2581

Mounting Bracket

**

12.05.16

Location

Loc Qty

Loc Code

WA

2

82506

2

WA005

62

70766

2

81253

1

82017

19

82897

40

12

D3914-1

Manufactured No

100

Each

2.0000

2

2

D3914-1

Rib

**

B84534 → 2x 12.05.16

Location

Loc Qty

Loc Code

WA

2

D3914-7

Manufactured No

100

Each

4.0000

2

2

D3914-7

Rib

**

B84233 → 2x 12.05.16

Location

Loc Qty

Loc Code

WA

-2

81209

1

84233

3

WA006

6

W/O:		WORK ORDER CHANGES						
DATE	STEP	PROCEDURE CHANGE	By	Date	Qty	Approval Chief Eng / Prod Mgr	Approval QC Inspector	

Part No: _____ PAR #: _____ Fault Category: _____ NCR: Yes No DQA: _____ Date: _____

Resolution: _____ Disposition: _____ QA: N/C Closed: _____ Date: _____

NCR:		WORK ORDER NON-CONFORMANCE (NCR)						
DATE	STEP	Description of NC Section A	Corrective Action Section B			Verification Section C	Approval Chief Eng	Approval QC Inspector
			Initial Chief Eng	Action Description Chief Eng	Sign & Date			

NOTE: Date & initial all entries

Picklist Print

May-15-12 10:37:41 AM

Page 2

Work Order ID: 84508

84508

Parent Item: D3914-041

D3914-041

Parent Item Name: Long Basket Lid Assembly (350)

Start Date: 15/05/2012

Required Date: 23/05/2012

Start Qty: 1.00

Required Qty: 1.00

D4016-3 Manufactured No

100 Each 2.0000 3 3

D4016-3

Hinge Half, Lid

**

B83680 → 1x SJ 12.05.16

Location

Loc Qty

Loc Code

WA

2

82968

2

D4018-5 Manufactured No

100 Each 1.0000 9 9

D4018-5

Rib

**

B82625 → 9x SJ 12.05.16

Location

Loc Qty

Loc Code

WA005

1

80776

1

D4020-5 Manufactured No

100 Each 0.0000 1 1

D4020-5

Mesh (350 Basket Long, Lid)

B82972

**

3AD 12.05.16

D4021-3 Manufactured No

100 Each 10.0000 1 1

D4021-3

Data Plate

**

B82755 → 1x SJ 12.05.16

Location

Loc Qty

Loc Code

WA

10

80897

9

82507

1

D4035-041 Manufactured No

100 Each 4.0000 1 1

D4035-041

Lid Rib Assembly, Fwd (350 Basket)

**

SJ 12.05.16

Location

Loc Qty

Loc Code

WA

3

63720

0

83231

3

WA006

1

81192

1

May-15-12 10:37:41 AM

Shop Packet Print

Page 2

W/O:		WORK ORDER CHANGES					
DATE	STEP	PROCEDURE CHANGE	By	Date	Qty	Approval Chief Eng / Prod Mgr	Approval QC Inspector

Part No: _____ PAR #: _____ Fault Category: _____ NCR: Yes No DQA: _____ Date: _____

Resolution: _____ Disposition: _____ QA: N/C Closed: _____ Date: _____

NCR:		WORK ORDER NON-CONFORMANCE (NCR)						
DATE	STEP	Description of NC Section A	Corrective Action Section B			Verification Section C	Approval Chief Eng	Approval QC Inspector
			Initial Chief Eng	Action Description Chief Eng	Sign & Date			

NOTE: Date & initial all entries

Picklist Print

May-15-12 10:37:41 AM

Page 3

Work Order ID: 84508

84508

Parent Item: D3914-041

D3914-041

Parent Item Name: Long Basket Lid Assembly (350)

Start Date: 15/05/2012

Required Date: 23/05/2012

Start Qty: 1.00

Required Qty: 1.00

D4035-043

Manufactured No

100

Each

4.0000

1

1

D4035-043

Lid Rib Assembly, Aft (350 Basket)

**

883232-1-12-05-16

Location

Loc Qty

Loc Code

WA

1

81452

1

WA006

3

81202

1

83232

2

D2728-3

Manufactured No

140

Each

0.0000

1

1

D2728-3

Dart Logo label

**

W/O:		WORK ORDER CHANGES					
DATE	STEP	PROCEDURE CHANGE	By	Date	Qty	Approval Chief Eng / Prod Mgr	Approval QC Inspector


Part No: _____ PAR #: _____ Fault Category: _____ NCR: Yes No DQA: _____ Date: _____

Resolution: _____ Disposition: _____ QA: N/C Closed: _____ Date: _____

NCR:		WORK ORDER NON-CONFORMANCE (NCR)						
DATE	STEP	Description of NC Section A	Corrective Action Section B			Verification Section C	Approval Chief Eng	Approval QC Inspector
			Initial Chief Eng	Action Description Chief Eng	Sign & Date			

NOTE: Date & initial all entries

ITEM	QTY -041	P/N	DESCRIPTION
	X	D3914-041	LONG BASKET LID ASSY (350)
1	1	D3914-101	TUBULAR ASSY, LONG LID
2	2	D2581	MOUNTING BRACKET
3	1	D2728-3	DART LOGO LABEL
4	3	D4016-3	HINGE HALF, LID
6	1	D4020-5	LID MESH; 350 LONG BASKET
7	1	D4021-3	DATA PLATE

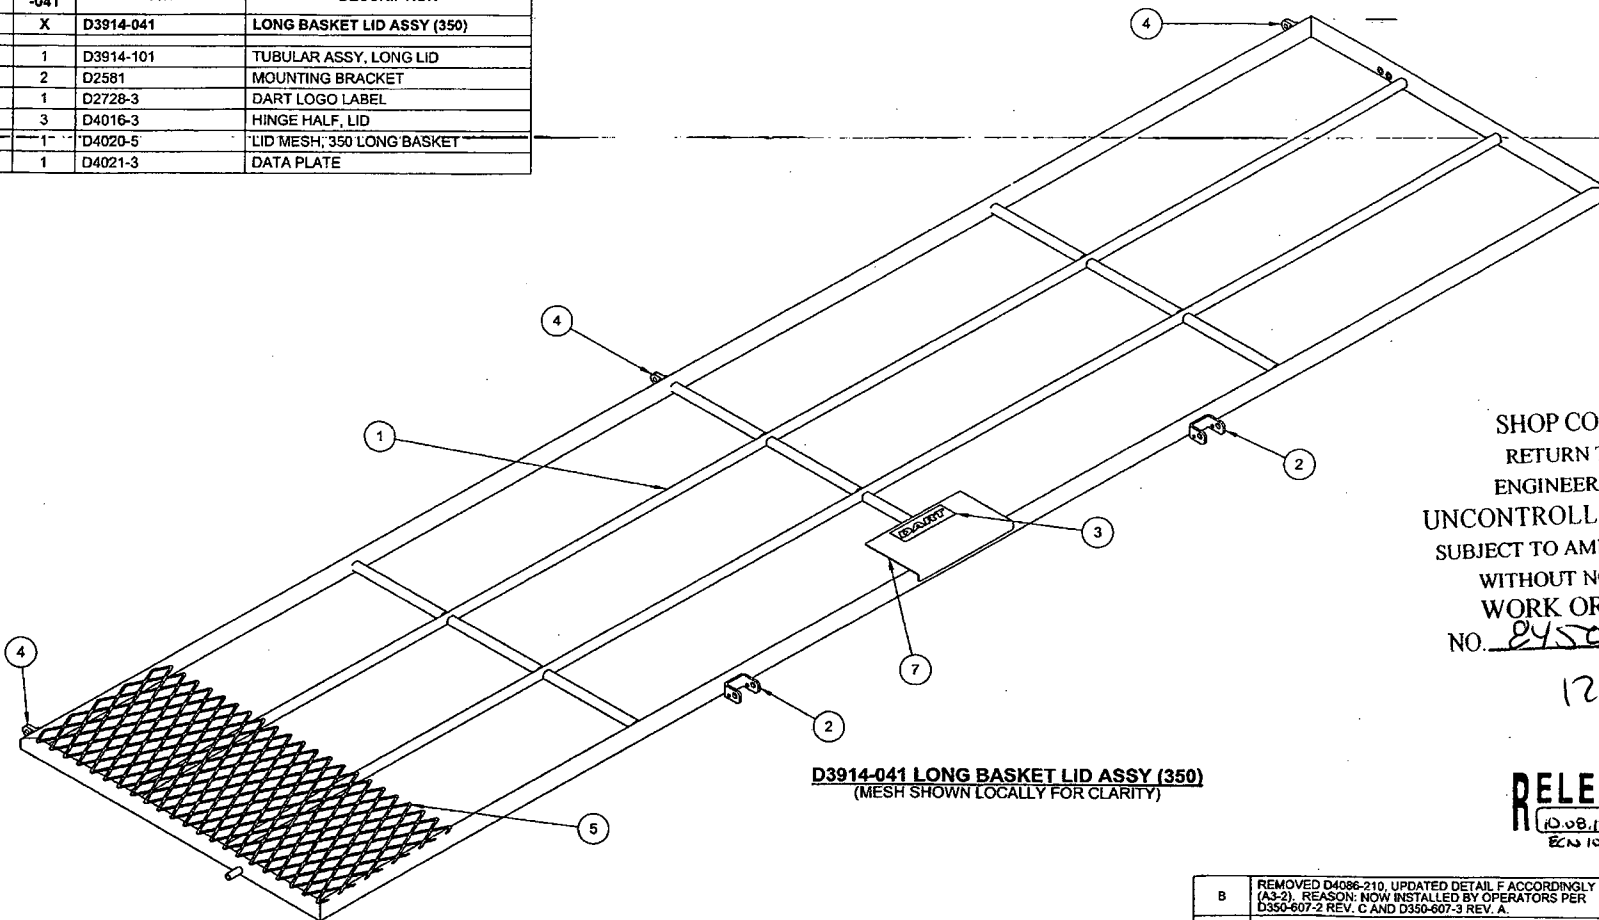

D3914-041 LONG BASKET LID ASSY (350)
(MESH SHOWN LOCALLY FOR CLARITY)

SHOP COPY
RETURN TO
ENGINEERING
UNCONTROLLED COPY
SUBJECT TO AMENDMENT
WITHOUT NOTICE
WORK ORDER
NO. 24508 MW
12/05/15

RELEASED
10.08.17
ECN 10-596

B	REMOVED D4086-210, UPDATED DETAIL F ACCORDINGLY (A3-2). REASON: NOW INSTALLED BY OPERATORS PER D350-607-2 REV. C AND D350-607-3 REV. A.		MB	10.08.05
A	NEW ISSUE		JPH	10.03.16
REV.	DESCRIPTION		BY	DATE
DESIGN	ALS	DART AEROSPACE LTD HAWKESBURY, ONTARIO, CANADA		
DRAWN	SC			
CHECKED	SC	DRAWING NO.	REV. B	
MFG. APPR.	SC	D3914	SHEET 1 OF 4	
APPROVED	SC	TITLE	SCALE	
DE APPR.	SC	LONG BASKET LID ASSY (350)	NTS	
DATE	10.08.05	COPYRIGHT © 2010 BY DART AEROSPACE LTD THIS DOCUMENT IS PRIVATE AND CONFIDENTIAL AND IS SUPPLIED IN THE EXPRESS UNDERSTANDING THAT IT IS NOT TO BE USED FOR ANY PURPOSE OR COPIED OR REPRODUCED FOR ANY OTHER PURPOSE WITHOUT WRITTEN PERMISSION FROM DART AEROSPACE LTD.		

W/O:		WORK ORDER CHANGES					
DATE	STEP	PROCEDURE CHANGE	By	Date	Qty	Approval Chief Eng / Prod Mgr	Approval QC Inspector


Part No: _____ PAR #: _____ Fault Category: _____ NCR: Yes No DQA: _____ Date: _____

Resolution: _____ Disposition: _____ QA: N/C Closed: _____ Date: _____

NCR:		WORK ORDER NON-CONFORMANCE (NCR)						
DATE	STEP	Description of NC Section A	Corrective Action Section B			Verification Section C	Approval Chief Eng	Approval QC Inspector
			Initial Chief Eng	Action Description Chief Eng	Sign & Date			






NOTE: Date & initial all entries

84508

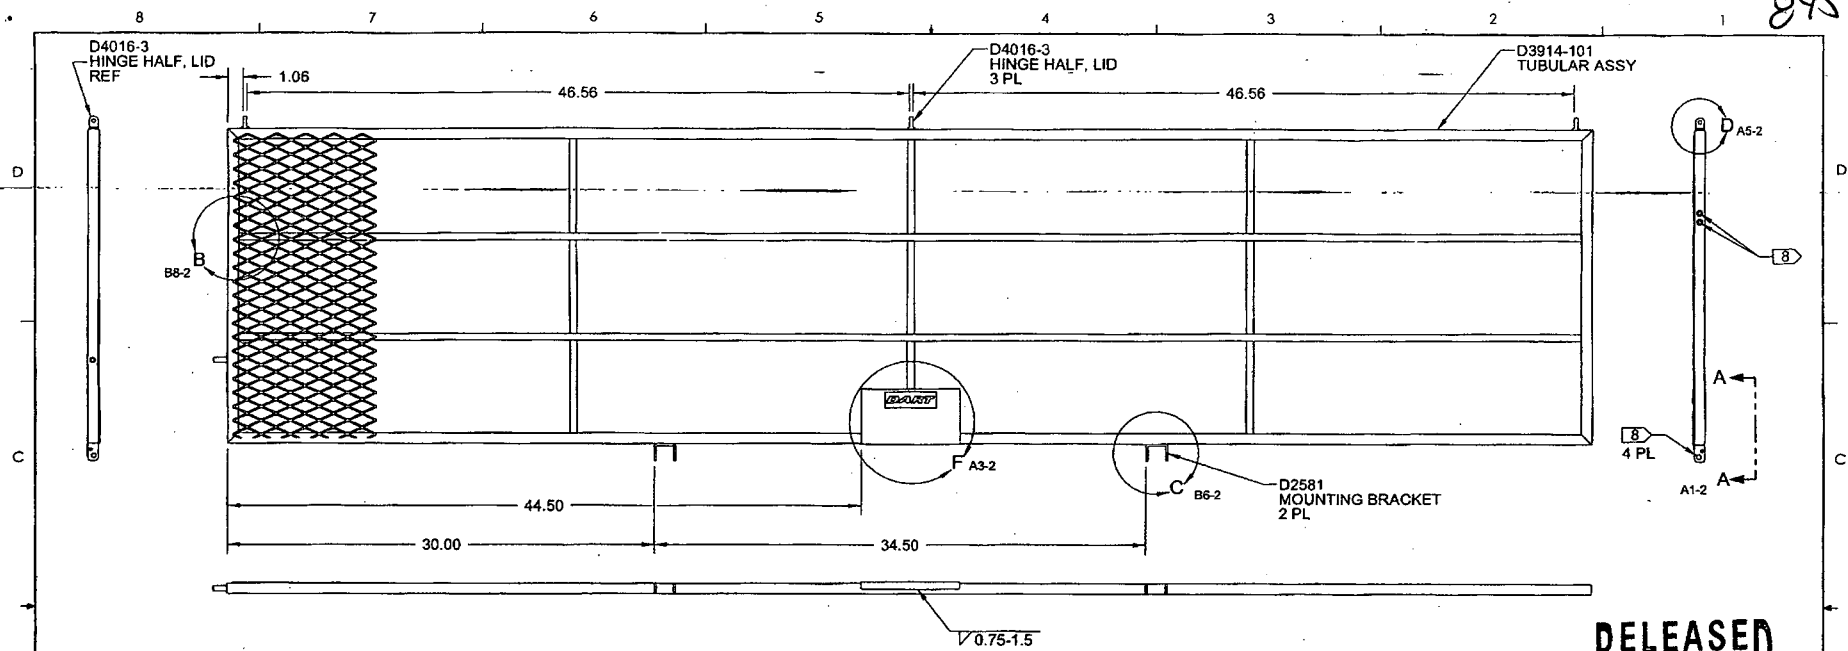

RELEASED
10.08.05

D3914-041 LONG BASKET LID ASSY (350)
(MESH SHOWN LOCALLY FOR CLARITY)

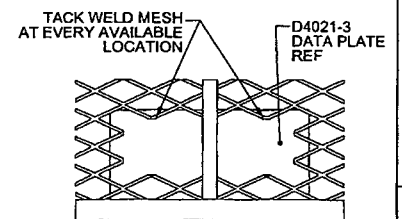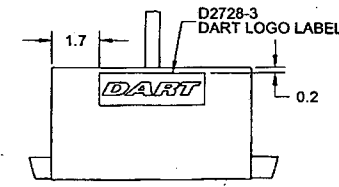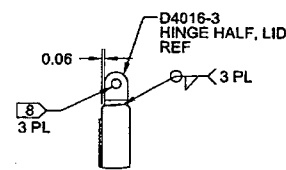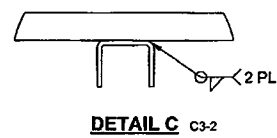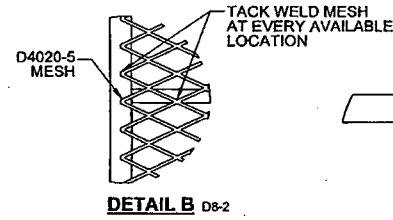

- NOTES:**
- 1) MATERIAL: N/A
 - 2) FINISH: POWDER COAT BLACK SANDTEX (4.3.5.7) PER DART QSI 005 4.3
APPLY BLACK ANTI-SKID PAINT TO OUTSIDE SURFACE OF MESH PER DART QSI 005 4.4
 - 3) TOLERANCES: PER DART QSI 018 UNLESS OTHERWISE NOTED
 - 4) UNITS: INCHES UNLESS OTHERWISE NOTED
 - 5) BREAK SHARP EDGES: N/A
 - 6) IDENTIFICATION: N/A
 - 7) WEIGHT: 22.35 lbs APPROX
 - 8) MASK HOLES PRIOR TO FINISHING
 - 9) WELD PER DART QSI 004

DESIGN	ALS	DART AEROSPACE LTD	
DRAWN	SC	HAWKESBURY, ONTARIO, CANADA	
CHECKED	SC	DRAWING NO. D3914	REV. B
MFG. APPR.	MP	SHEET 2 OF 4	
APPROVED	MP	TITLE	SCALE
DE APPR.	MP	LONG BASKET LID ASSY (350)	
DATE	10.08.05	NTS	

COPYRIGHT © 2010 BY DART AEROSPACE LTD
THIS DOCUMENT IS PRIVATE AND CONFIDENTIAL AND IS SUPPLIED ON THE EXPRESS CONDITION THAT IT IS NOT TO BE USED FOR ANY PURPOSE OR COMMERCE OR FOR THE REPRODUCTION OF ANY OTHER PERSON WITHOUT WRITTEN PERMISSION FROM DART AEROSPACE LTD.

W/O:		WORK ORDER CHANGES					
DATE	STEP	PROCEDURE CHANGE	By	Date	Qty	Approval Chief Eng / Prod Mgr	Approval QC Inspector

Part No: _____ PAR #: _____ Fault Category: _____ NCR: Yes No DQA: _____ Date: _____


Resolution: _____ Disposition: _____ QA: N/C Closed: _____ Date: _____

NCR:		WORK ORDER NON-CONFORMANCE (NCR)						
DATE	STEP	Description of NC Section A	Corrective Action Section B			Verification Section C	Approval Chief Eng	Approval QC Inspector
			Initial Chief Eng	Action Description Chief Eng	Sign & Date			


NOTE: Date & initial all entries

24500

ITEM	QTY -101	P/N	DESCRIPTION
	X	D3914-101	TUBULAR ASSY, LONG LID (350)
1	2	D3914-1	RIB
2	2	D3914-7	RIB
3	9	D4018-5	RIB
4	1	D4035-041	BASKET LID RIB ASSY, FWD
5	1	D4035-043	BASKET LID RIB ASSY, AFT

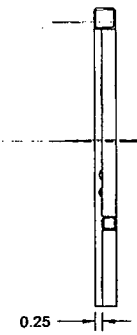

SECTION E-E C5-3

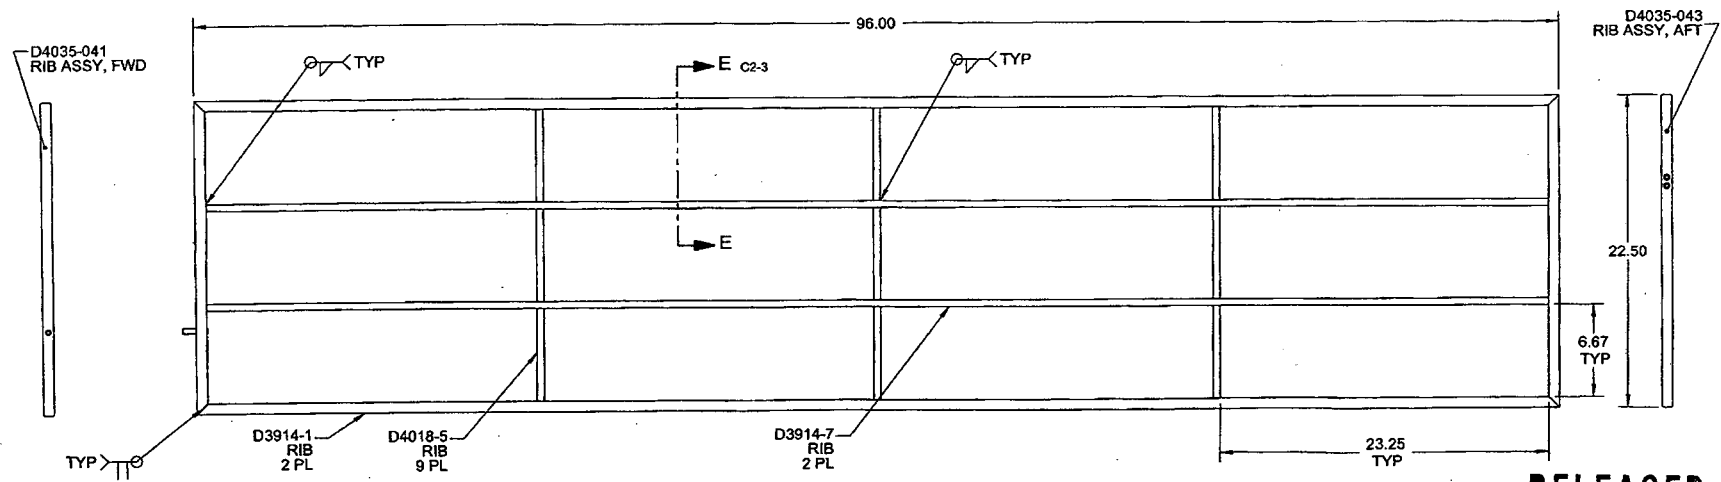

8 D3914-101 TUBULAR ASSY, LONG LID

RELEASED
10-08-12

- NOTES:
- 1) MATERIAL: N/A
 - 2) FINISH: NONE
 - 3) TOLERANCES: PER DART QSI 018 UNLESS OTHERWISE NOTED
 - 4) UNITS: INCHES UNLESS OTHERWISE NOTED
 - 5) BREAK SHARP EDGES: N/A
 - 6) IDENTIFICATION: N/A
 - 7) WEIGHT: 14.10 lbs
 - 8) TOLERANCE FOR XX.XX DIMENSIONS ± 0.06 FOR D4018-101
 - 9) WELD PER DART QSI 004

DESIGN	AL	DART AEROSPACE LTD	
DRAWN	RC	HAWKESBURY, ONTARIO, CANADA	
CHECKED	RC	DRAWING NO.	REV. B
MFG. APPR.	RC	D3914	SHEET 3 OF 4
APPROVED	RC	TITLE	SCALE
DE APPR.	RC	LONG BASKET LID ASSY (350) NTS	
DATE	10.08.05	COPYRIGHT © 2010 BY DART AEROSPACE LTD	
THIS DOCUMENT IS PRIVATE AND CONFIDENTIAL AND IS SUPPLIED ON THE EXPRESS CONDITION THAT IT IS NOT TO BE LOANED FOR ANY PURPOSE OR COPIED OR COMMUNICATED TO ANY OTHER PERSON WITHOUT WRITTEN PERMISSION FROM DART AEROSPACE LTD.			

W/O:		WORK ORDER CHANGES						
DATE	STEP	PROCEDURE CHANGE	By	Date	Qty	Approval Chief Eng / Prod Mgr	Approval QC Inspector	


Part No: _____ PAR #: _____ Fault Category: _____ NCR: Yes No DQA: _____ Date: _____

Resolution: _____ Disposition: _____ QA: N/C Closed: _____ Date: _____


NCR:		WORK ORDER NON-CONFORMANCE (NCR)						
DATE	STEP	Description of NC Section A	Corrective Action Section B			Verification Section C	Approval Chief Eng	Approval QC Inspector
			Initial Chief Eng	Action Description Chief Eng	Sign & Date			

NOTE: Date & initial all entries

84508

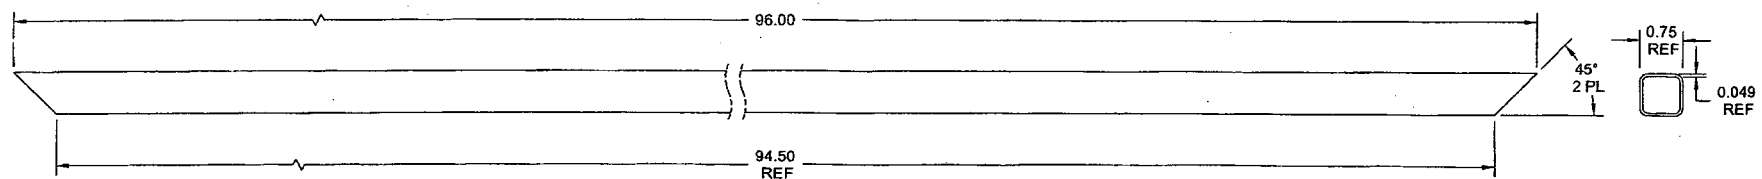

D3914-1 RIB

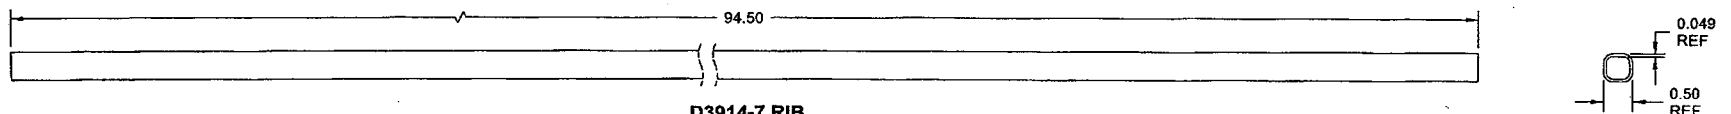

D3914-7 RIB

NOTES:

1) MATERIAL -1: AISI 304/316 SEAMLESS STAINLESS STEEL SQUARE TUBE, 0.75 X 0.75 X 0.049 WALL
REF DART SPEC. M304TS0.750W.049

-7: AISI 304/316 SEAMLESS STAINLESS STEEL SQUARE TUBE, 0.50 X 0.50 X 0.049 WALL
REF DART SPEC. M304TS0.500W.049

- 2) FINISH: NONE
- 3) TOLERANCES: PER DART QSI 018 UNLESS OTHERWISE NOTED
- 4) UNITS: INCHES UNLESS OTHERWISE NOTED
- 5) BREAK SHARP EDGES: 0.005 TO 0.010 MAX
- 6) IDENTIFICATION: N/A
- 7) WEIGHT: SEE ASSEMBLED WEIGHTS

RELEASED
10.08.12

DESIGN	ALS	DART AEROSPACE LTD HAWKESBURY, ONTARIO, CANADA	
DRAWN	SC	DRAWING NO. D3914	REV. B
CHECKED	SC		SHEET 4 OF 4
MFG. APPR.	UP	TITLE	SCALE
APPROVED	UP	LONG BASKET LID ASSY (350)	NTS
DE APPR.	UP		
DATE	10.08.05	COPYRIGHT © 2010 BY DART AEROSPACE LTD THIS DOCUMENT IS PRIVATE AND CONFIDENTIAL AND IS SUPPLIED ON THE EXPRESS CONDITION THAT IT IS NOT TO BE USED FOR ANY PURPOSE OR COPIED OR REPRODUCED IN ANY MANNER WITHOUT WRITTEN PERMISSION FROM DART AEROSPACE LTD.	


W/O:		WORK ORDER CHANGES					
DATE	STEP	PROCEDURE CHANGE	By	Date	Qty	Approval Chief Eng / Prod Mgr	Approval QC Inspector

Part No: _____ PAR #: _____ Fault Category: _____ NCR: Yes No DQA: _____ Date: _____

Resolution: _____ Disposition: _____ QA: N/C Closed: _____ Date: _____

NCR:		WORK ORDER NON-CONFORMANCE (NCR)						
DATE	STEP	Description of NC Section A	Corrective Action Section B			Verification Section C	Approval Chief Eng	Approval QC Inspector
			Initial Chief Eng	Action Description Chief Eng	Sign & Date			

NOTE: Date & initial all entries

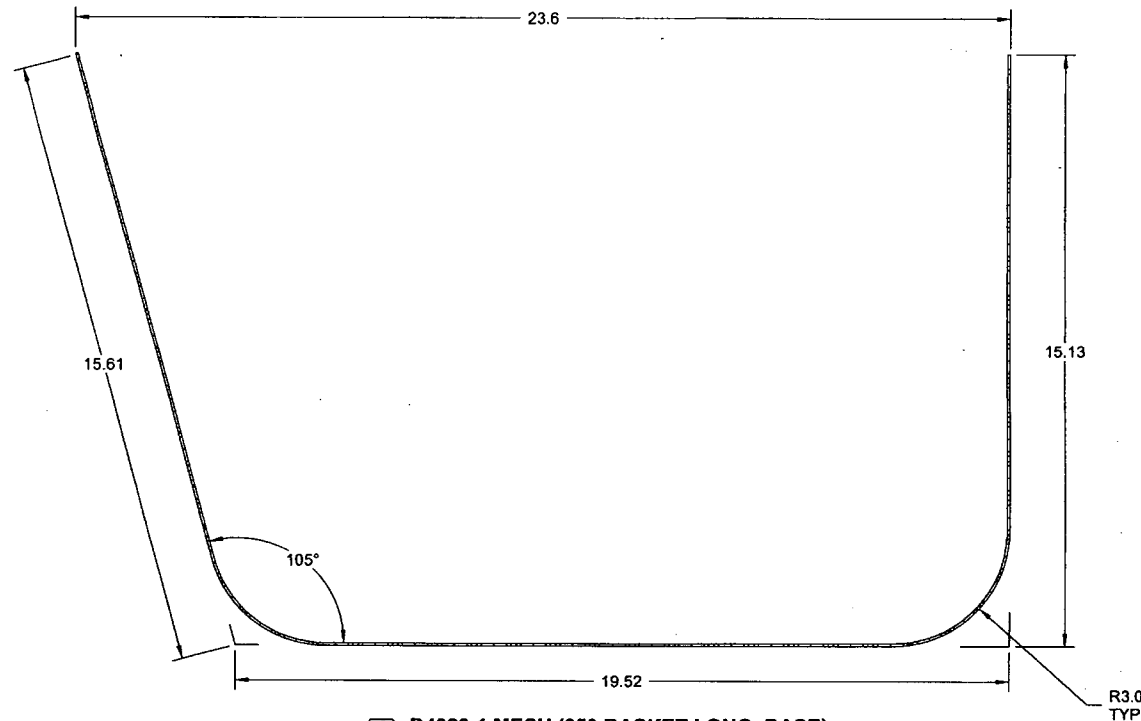

9 D4020-1 MESH (350 BASKET LONG. BASE)
(SEE D4020-1F FOR LENGTH)

9 D4020-3 (350 BASKET SHORT. BASE)
(SEE D4020-3F FOR LENGTH)

SHOP COPY
RETURN TO
ENGINEERING
UNCONTROLLED COPY
SUBJECT TO AMENDMENT
WITHOUT NOTICE
WORK ORDER
NO. 04508 MLC
12/05/15

RELEASED
2010-03-12
WJ

NOTES:

- 1) MATERIAL-1: MAKE FROM D4020-1F
-3: MAKE FROM D4020-3F
- 2) FINISH: NONE
- 3) TOLERANCES: PER DART QSI 018 UNLESS OTHERWISE NOTED
- 4) UNITS: INCHES UNLESS OTHERWISE NOTED
- 5) BREAK SHARP EDGES: N/A
- 6) IDENTIFICATION: N/A
- 7) WEIGHT: SEE D4020-1F & D4020-3F
- 8) LOCAL TRIM MAY BE NECESSARY TO CLEAR FASTENERS/STRUCTURE SEE NEXT ASSY FOR DETAILS
- 9) PRE-FORMING OF MESH PER SHOP OPTION, THIS VIEW MAY BE USED FOR REF ONLY

A NEW ISSUE		JPH	10.03.04
REV.	DESCRIPTION	BY	DATE
DESIGN	AJS		
DRAWN	JPH		
CHECKED	<i>[Signature]</i>		
MFG. APPR.	<i>[Signature]</i>		
APPROVED	<i>[Signature]</i>		
DE APPR.	<i>[Signature]</i>		
DATE	10.03.04		

DART AEROSPACE LTD HAWKESBURY, ONTARIO, CANADA	
DRAWING NO. D4020	REV. A
TITLE 350 BASKET MESH (BASE)	SHEET 1 OF 4
SCALE NTS	

COPYRIGHT © 2010 BY DART AEROSPACE LTD
THIS DOCUMENT IS PRIVATE AND CONFIDENTIAL AND IS SUPPLIED ON THE EXPRESS CONDITION THAT IT IS
NOT TO BE USED FOR ANY PURPOSE OR COPIED OR COMMUNICATED TO ANY OTHER PERSON WITHOUT
WRITTEN PERMISSION FROM DART AEROSPACE LTD.

W/O:		WORK ORDER CHANGES					
DATE	STEP	PROCEDURE CHANGE	By	Date	Qty	Approval Chief Eng / Prod Mgr	Approval QC Inspector


Part No: _____ PAR #: _____ Fault Category: _____ NCR: Yes No DQA: _____ Date: _____

Resolution: _____ Disposition: _____ QA: N/C Closed: _____ Date: _____

NCR:		WORK ORDER NON-CONFORMANCE (NCR)						
DATE	STEP	Description of NC Section A	Corrective Action Section B			Verification Section C	Approval Chief Eng	Approval QC Inspector
			Initial Chief Eng	Action Description Chief Eng	Sign & Date			

NOTE: Date & initial all entries

24508

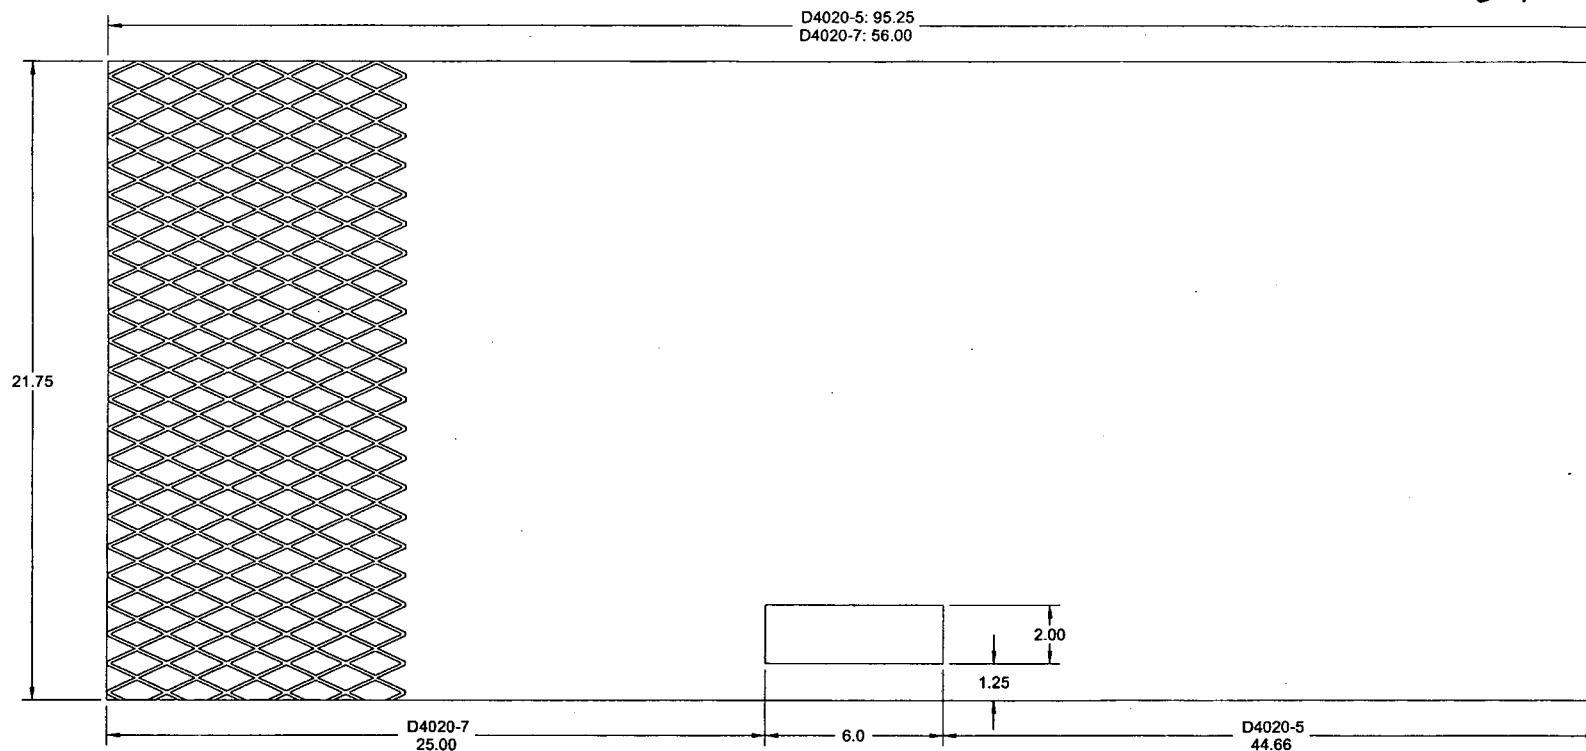

9 D4020-5 MESH (350 BASKET LONG, LID)
(LOCAL SECTION MESH SHOWN FOR CLARITY)

9 D4020-7 MESH (350 BASKET SHORT, LID)
(LOCAL SECTION MESH SHOWN FOR CLARITY)

NOTES:

- 1) MATERIAL: AISI 304/316 EXPANDED STAINLESS STEEL MESH 3/4-16F
REF DART SPEC. M304EX0.75-16F
- 2) FINISH: NONE
- 3) TOLERANCES: PER DART QSI 018 UNLESS OTHERWISE NOTED
- 4) UNITS: INCHES UNLESS OTHERWISE NOTED
- 5) BREAK SHARP EDGES: N/A
- 6) IDENTIFICATION: N/A
- 7) WEIGHT -5: 0.80 lbs APPROX
-7: 4.49 lbs APPROX
- 8) LOCAL TRIM MAY BE NECESSARY TO CLEAR FASTENERS/STRUCTURE SEE NEXT ASSY FOR DETAILS
- 9) TOLERANCE ON XX.XX DIMENSIONS ± 0.06 .

RELEASED
2010-03-12
N/A

DESIGN	AJS	DART AEROSPACE LTD HAWKESBURY, ONTARIO, CANADA	
DRAWN	JPH		
CHECKED	<i>[Signature]</i>	DRAWING NO.	REV. A
MFG. APPR.	<i>[Signature]</i>	D4020	SHEET 2 OF 4
APPROVED	<i>[Signature]</i>	TITLE	SCALE
DE APPR.	<i>[Signature]</i>	350 BASKET MESH (BASE)	NTS
DATE	10.03.04	COPYRIGHT © 2010 BY DART AEROSPACE LTD THIS DOCUMENT IS PRIVATE AND CONFIDENTIAL AND IS SUPPLIED ON THE EXPRESS CONDITION THAT IT IS NOT TO BE USED FOR ANY PURPOSE OR LOANED OR COPIED OR REPRODUCED TO ANY OTHER PERSON WITHOUT WRITTEN PERMISSION FROM DART AEROSPACE LTD.	

W/O:		WORK ORDER CHANGES					
DATE	STEP	PROCEDURE CHANGE	By	Date	Qty	Approval Chief Eng / Prod Mgr	Approval QC Inspector


Part No: _____ PAR #: _____ Fault Category: _____ NCR: Yes No DQA: _____ Date: _____

Resolution: _____ Disposition: _____ QA: N/C Closed: _____ Date: _____

NCR:		WORK ORDER NON-CONFORMANCE (NCR)						
DATE	STEP	Description of NC Section A	Corrective Action Section B			Verification Section C	Approval Chief Eng	Approval QC Inspector
			Initial Chief Eng	Action Description Chief Eng	Sign & Date			

NOTE: Date & initial all entries

8/1508

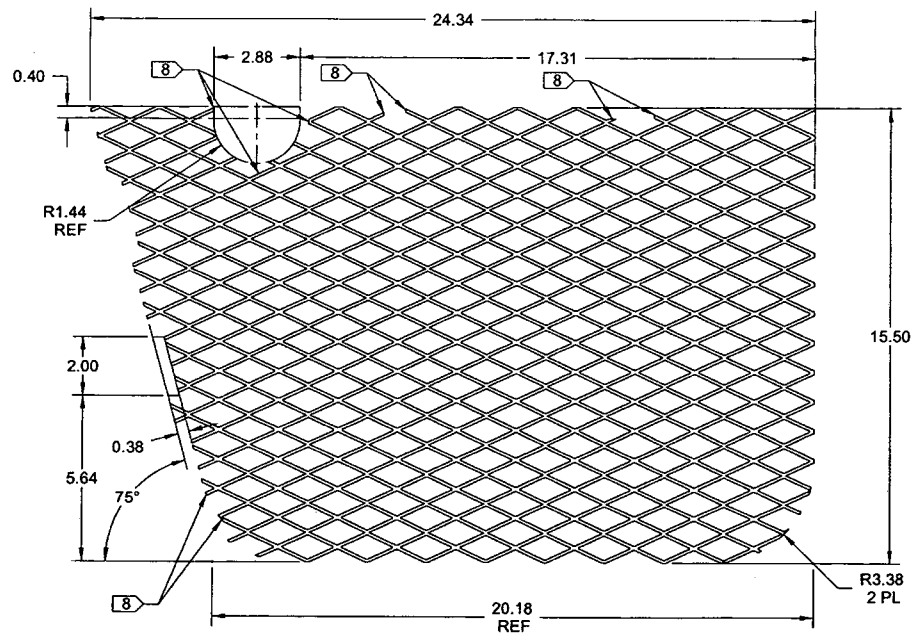

9 D4020-11 END MESH, BASKET

RELEASED
2010-03-12
JMP

NOTES:

- 1) MATERIAL: AISI 304/316 EXPANDED STAINLESS STEEL MESH 3/4-16F
REF DART SPEC. M304EX0.75-16F
- 2) FINISH: NONE
- 3) TOLERANCES: PER DART QSI 018 UNLESS OTHERWISE NOTED
- 4) UNITS: INCHES UNLESS OTHERWISE NOTED
- 5) BREAK SHARP EDGES: N/A
- 6) IDENTIFICATION: N/A
- 7) WEIGHT: 1.22 lbs
- 8) LOCAL TRIM MAY BE NECESSARY TO CLEAR FASTENERS/STRUCTURE SEE NEXT ASSY FOR DETAILS
- 9) TOLERANCE ON XX.XX DIMENSIONS ± 0.06 .

DESIGN	AJS	DART AEROSPACE LTD	
DRAWN	JPH	HAWKESBURY, ONTARIO, CANADA	
CHECKED	<i>[Signature]</i>	DRAWING NO.	REV. A
MFG. APPR.	<i>[Signature]</i>	D4020	SHEET 3 OF 4
APPROVED	<i>[Signature]</i>	TITLE	SCALE
DE APPR.	<i>[Signature]</i>	350 BASKET MESH (BASE)	NTS
DATE	10.03.04	<small>COPYRIGHT © 2010 BY DART AEROSPACE LTD THIS DOCUMENT IS PRIVATE AND CONFIDENTIAL AND IS SUPPLIED ON THE EXPRESS CONDITION THAT IT IS NOT TO BE USED FOR ANY PURPOSE OR COPIED OR COMMUNICATED TO ANY OTHER PERSON WITHOUT WRITTEN PERMISSION FROM DART AEROSPACE LTD</small>	

W/O:		WORK ORDER CHANGES					
DATE	STEP	PROCEDURE CHANGE	By	Date	Qty	Approval Chief Eng / Prod Mgr	Approval QC Inspector

Part No: _____ PAR #: _____ Fault Category: _____ NCR: Yes No DQA: _____ Date: _____

Resolution: _____ Disposition: _____ QA: N/C Closed: _____ Date: _____

NCR:		WORK ORDER NON-CONFORMANCE (NCR)						
DATE	STEP	Description of NC Section A	Corrective Action Section B			Verification Section C	Approval Chief Eng	Approval QC Inspector
			Initial Chief Eng	Action Description Chief Eng	Sign & Date			

NOTE: Date & initial all entries

W/O:		WORK ORDER CHANGES						
DATE	STEP	PROCEDURE CHANGE	By	Date	Qty	Approval Chief Eng / Prod Mgr	Approval QC Inspector	

Part No: _____ PAR #: _____ Fault Category: _____ NCR: Yes No DQA: _____ Date: _____

Resolution: _____ Disposition: _____ QA: N/C Closed: _____ Date: _____

NCR:		WORK ORDER NON-CONFORMANCE (NCR)						
DATE	STEP	Description of NC Section A	Corrective Action Section B			Verification Section C	Approval Chief Eng	Approval QC Inspector
			Initial Chief Eng	Action Description Chief Eng	Sign & Date			

NOTE: Date & initial all entries